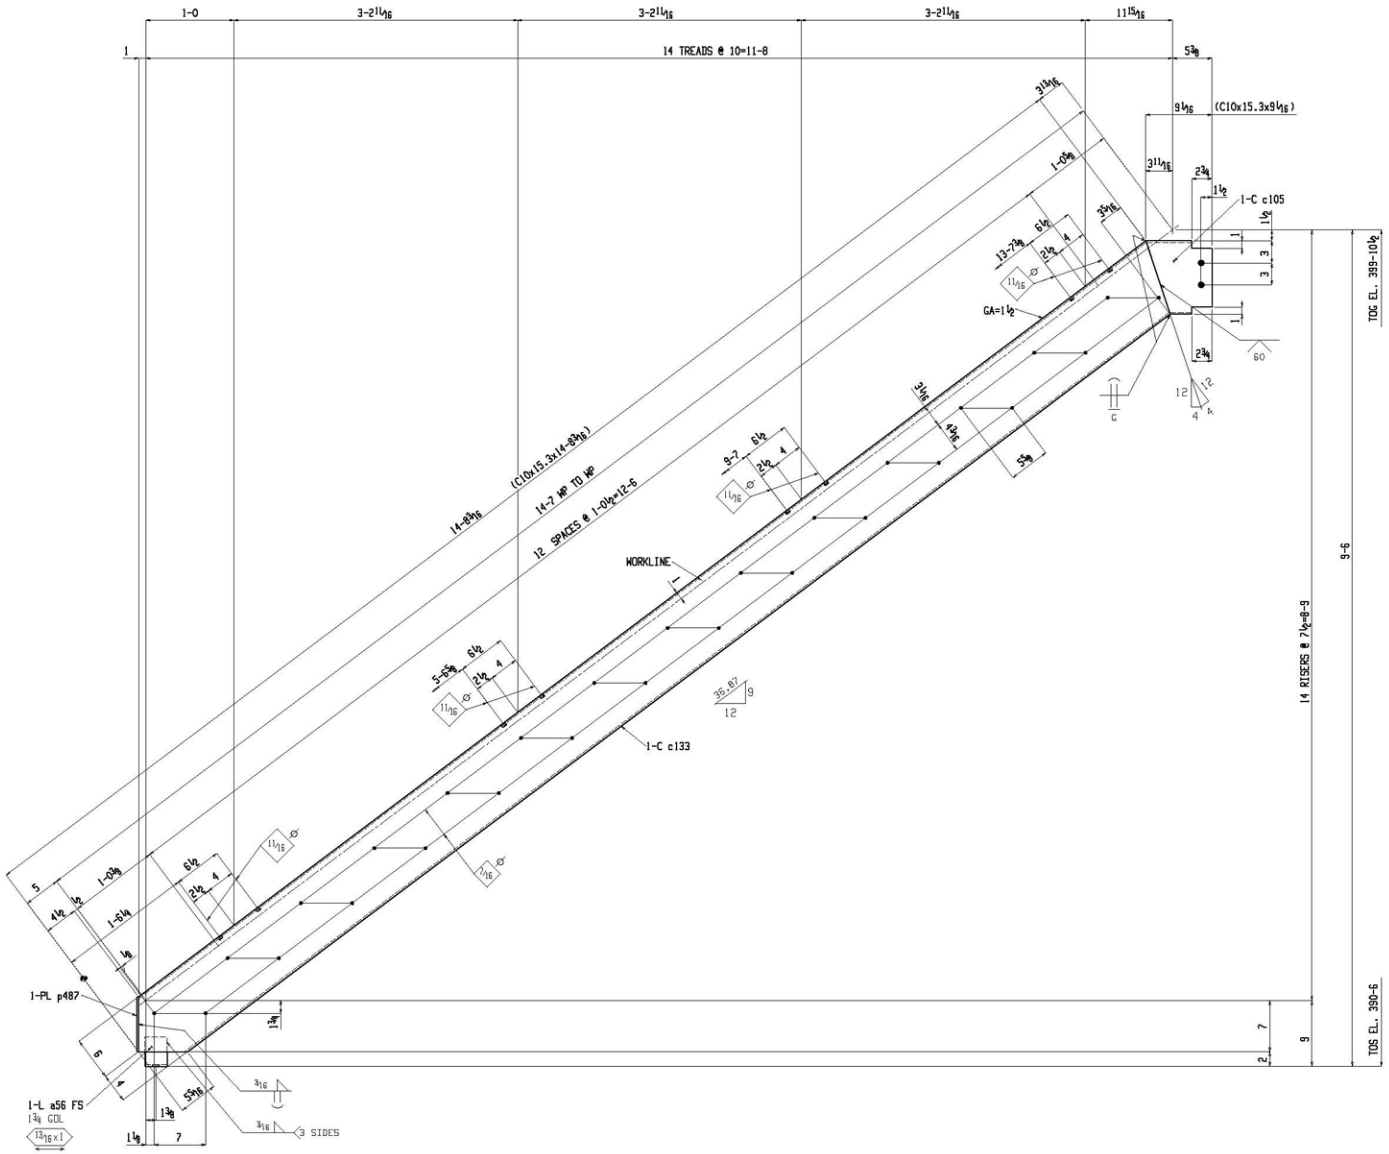

ONE STAIR 230S1

BILL OF MATERIAL

QTY TOTAL	PC MARK	MINOR MARK	DESCRIPTION	LENGTH		REMARKS	WEIGHT TOTAL
ONE	230S1		STAIR				239
1		c105	C10x15.3	0	9 1/16		12
1		c133	C10x15.3	14	8 3/16		225
1		a56	L4x3x1/4	0	3		1
1		p487	PL 1/4x2 3/4	0	7 1/2		1

NOTES:
ALL HOLES 13/16" U.N.O.
ALL WELDS AS NOTED.
ALL WIDE FLANGE MATERIAL TO BE A992
ALL OTHER MATERIAL TO BE A36 U.N.O.
SEAL WELD FOR HOT DIP GALVANIZING

REV	EXPLANATION	SHOP	FIELD

AMERICAN STEEL CO.

EL DORADO, ARKANSAS

FILE:

GUION, ARKANSAS

DRAWN BY	CHK. BY	PAGE NUMBER
BC	GC	11-4316-230
DATE: Apr 08 2011	SCALE: N.T.S.	REF. DWG.: E2,E3,E14